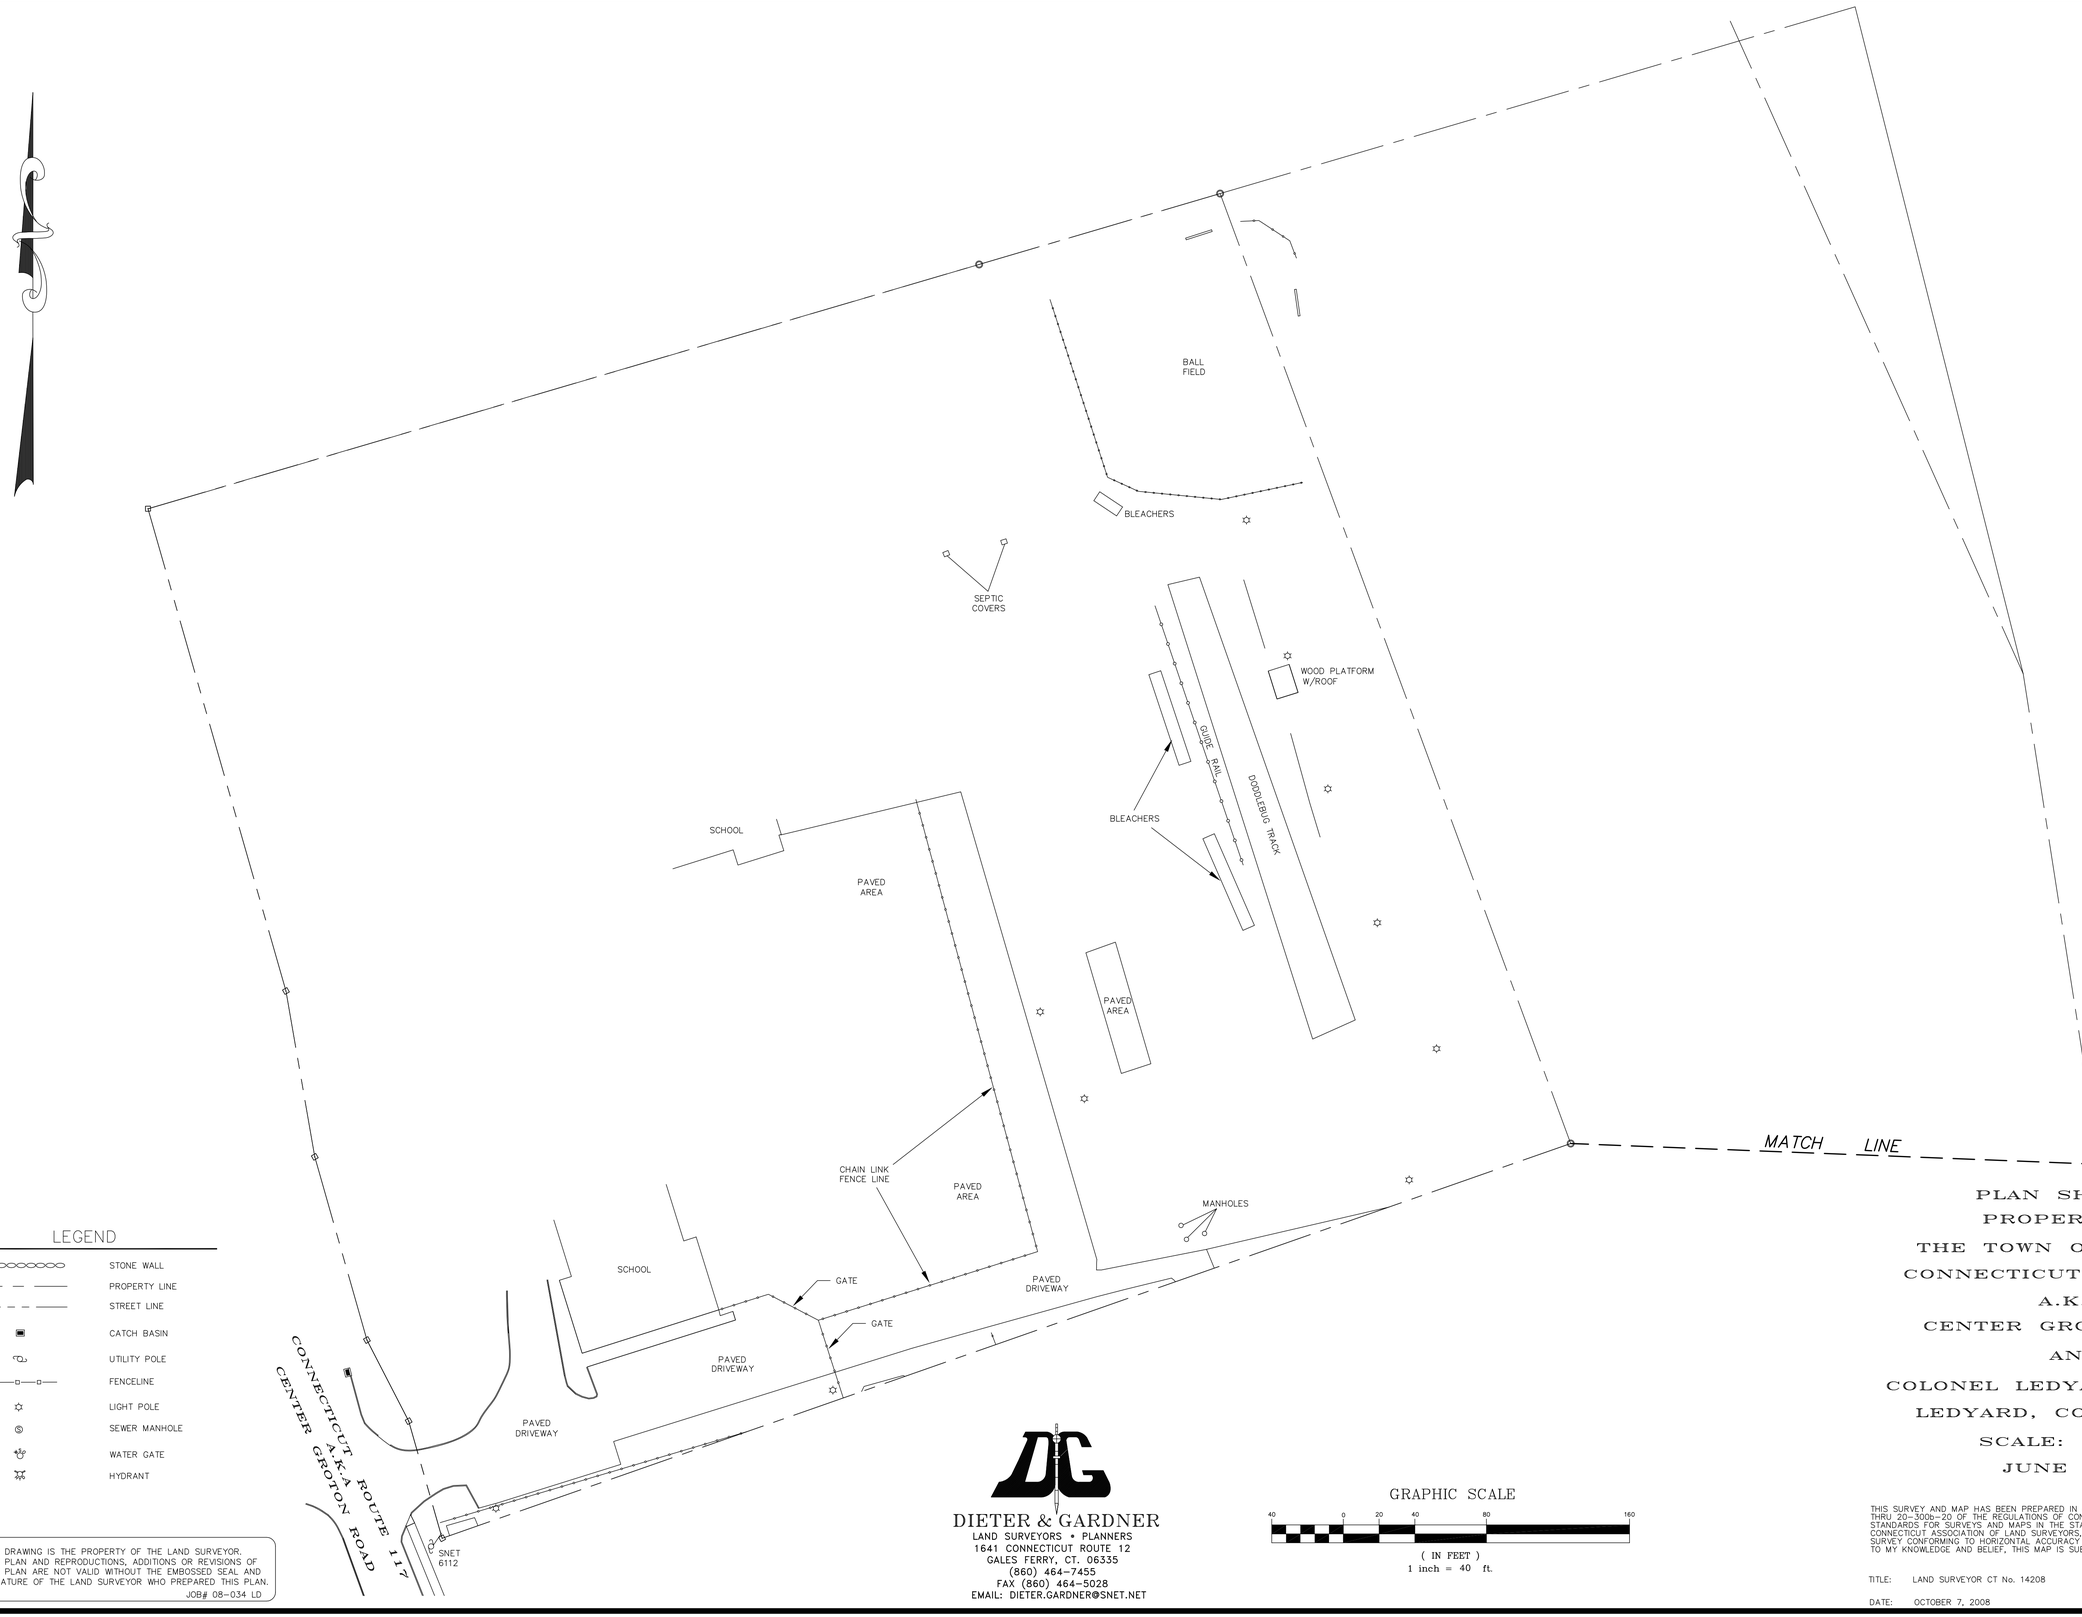

LEGEND

- STONE WALL
- PROPERTY LINE
- STREET LINE
- CATCH BASIN
- UTILITY POLE
- FENCELINE
- LIGHT POLE
- SEWER MANHOLE
- WATER GATE
- HYDRANT

© THIS DRAWING IS THE PROPERTY OF THE LAND SURVEYOR. THIS PLAN AND REPRODUCTIONS, ADDITIONS OR REVISIONS OF THIS PLAN ARE NOT VALID WITHOUT THE EMBOSSED SEAL AND SIGNATURE OF THE LAND SURVEYOR WHO PREPARED THIS PLAN.

JOB# 08-034 LD

DIETER & GARDNER
LAND SURVEYORS • PLANNERS
1641 CONNECTICUT ROUTE 12
GALES FERRY, CT. 06335
(860) 464-7455
FAX (860) 464-5028
EMAIL: DIETER.GARDNER@SNET.NET

GRAPHIC SCALE

40 0 20 40 80 160

(IN FEET)
1 inch = 40 ft.

PLAN SHOWING PROPERTY OF THE TOWN OF LEDYARD CONNECTICUT ROUTE 117 A.K.A. CENTER GROTON ROAD AND COLONEL LEDYARD HIGHWAY LEDYARD, CONNECTICUT

SCALE: 1"=40'

JUNE 2008

THIS SURVEY AND MAP HAS BEEN PREPARED IN ACCORDANCE WITH SECTIONS 20-300b-1 THRU 20-300b-20 OF THE REGULATIONS OF CONNECTICUT STATE AGENCIES - "MINIMUM STANDARDS FOR SURVEYS AND MAPS IN THE STATE OF CONNECTICUT" AS ENDORSED BY THE CONNECTICUT ASSOCIATION OF LAND SURVEYORS, INC. IT IS AN IMPROVEMENT LOCATION SURVEY CONFORMING TO HORIZONTAL ACCURACY CLASS D. TO MY KNOWLEDGE AND BELIEF, THIS MAP IS SUBSTANTIALLY CORRECT AS NOTED HEREON.

TITLE: LAND SURVEYOR CT No. 14208

DATE: OCTOBER 7, 2008